Material List

- Ojai Sandstone
- Saw-Cut Granite
- EkoPaver
- Decomposed Granite
- Decomposed Granite

Plant List

Shade Trees
Olea europaea — European Olive

Parking Court
Quercus agrifolia — Coast Live Oak
Fraxinus velutina — Arizona Ash

Specimen Palm
Washingtonia robusta — Mexican Fan Palm
Washingtonia filifera — California Fan Palm

Courtyard Trees
Pistacia chinensis — Chinese Pistache
Quercus virginiana — Southern Live Oak

Accent Shrubs
Dodonaea viscosa 'Purpurea' — Purple Hop Bush
Chondrodendron tomentosum — Vine Of The Hearts

Ground Cover/Vines
Ficus pumila — Creeping Fig
Trachelospermum jasminoides — Star Jasmine

Lawn
Festuca arundinacea — Tall Fescue
Cynodon dactylon — Bermuda Grass

Shrubs
Ficus microcarpa 'Green Gem' — Green Gem Ficus
Ficus microcarpa 'Nitida' — Indian Laurel
Cupressus sempervirens — Italian Cypress
Pittosporum tobira — Mock Orange
Pittosporum tobira 'Wheeler's Dwarf' — Dwarf Mock Orange
Ficus carica — Common Fig
Ficus carica 'Brown Turkey' — Brown Turkey Fig
Ficus carica 'Kadota' — Kadota Fig

Courtyard Plants
Euphorbia lomi — Euphorbia
Hesperaloe parviflora — Coral Red Yucca

Courtyard Pots
Echeveria gibbiflora — Hens & Chicks
Agave vilmoriniana — Octopus Agave
Agave americana var. marginata — Agave
Agave havardiana — Havard's Century Plant

Water Plants
Damera peltata — Umbrella Plant, Indian Rhubarb
Iris louisiana — Louisiana Iris
Eupatorium rugosum — Deadnettle Flax

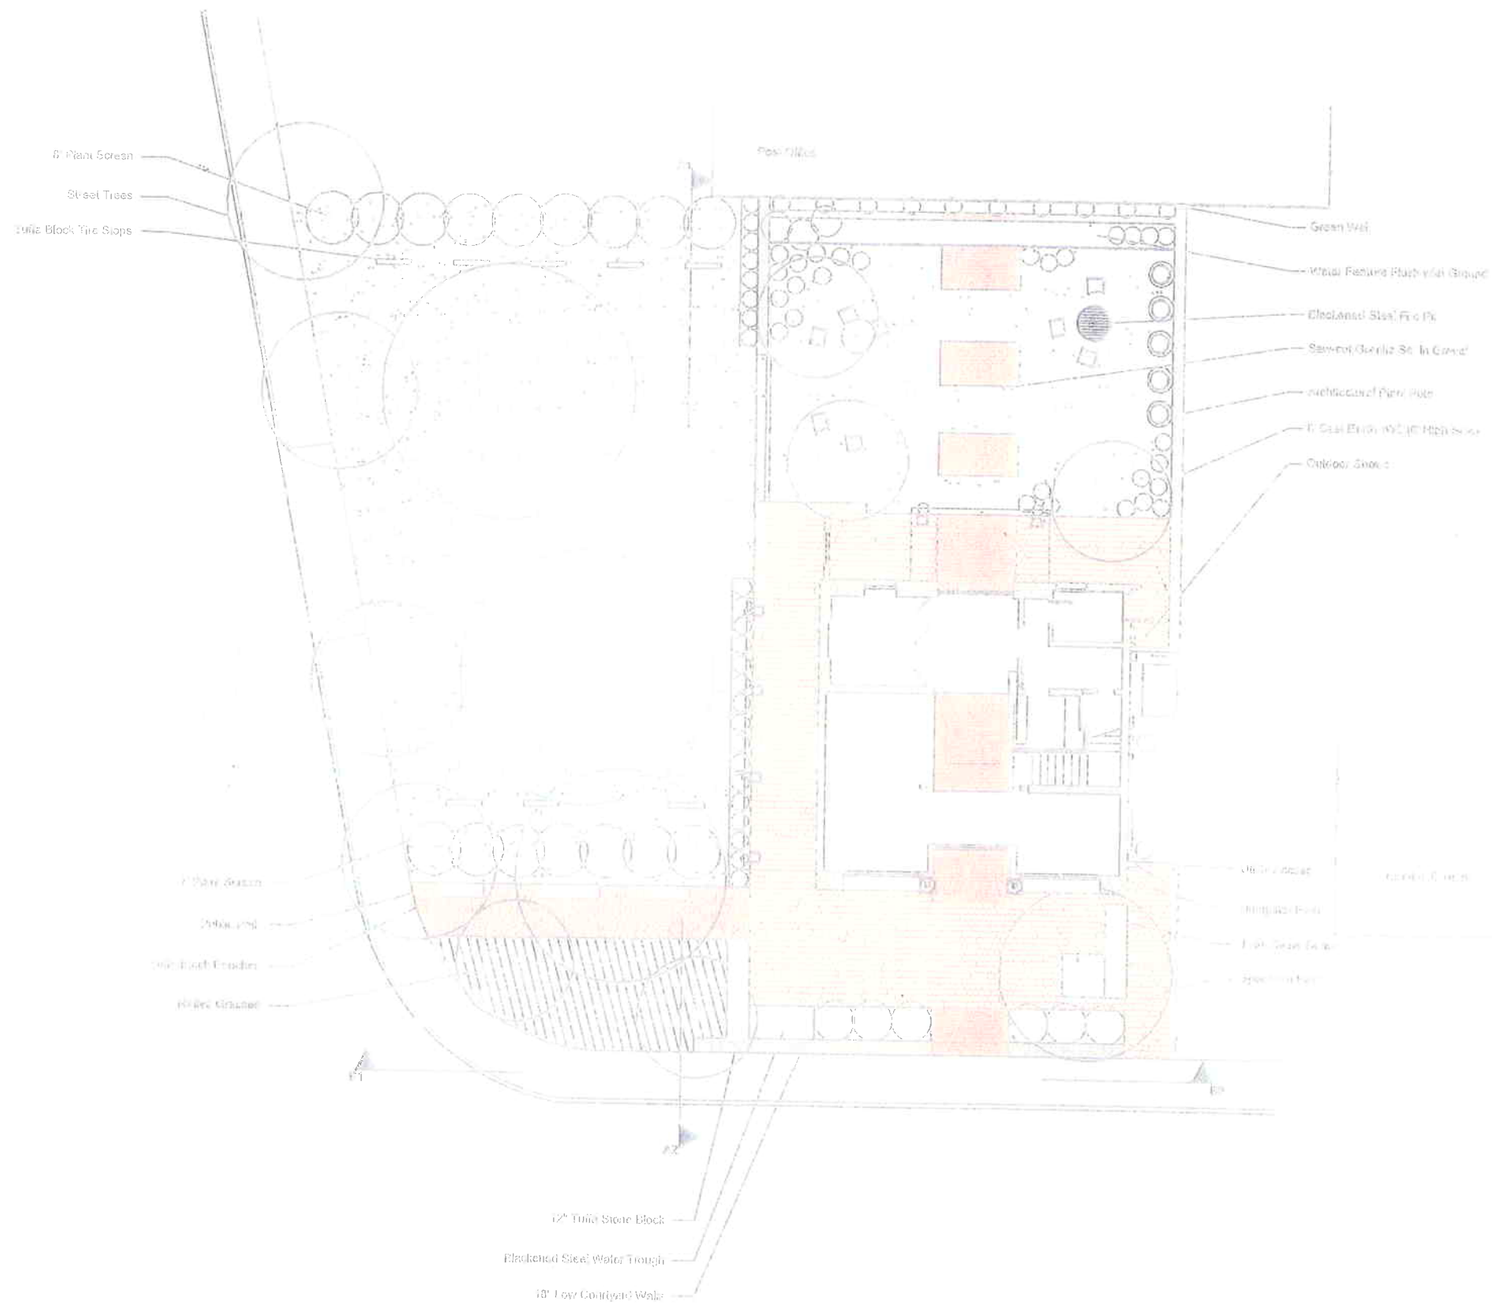

Landscape Materials Plan

SCALE: 1/8" = 1'-0"

Moraga Barn

L1.01